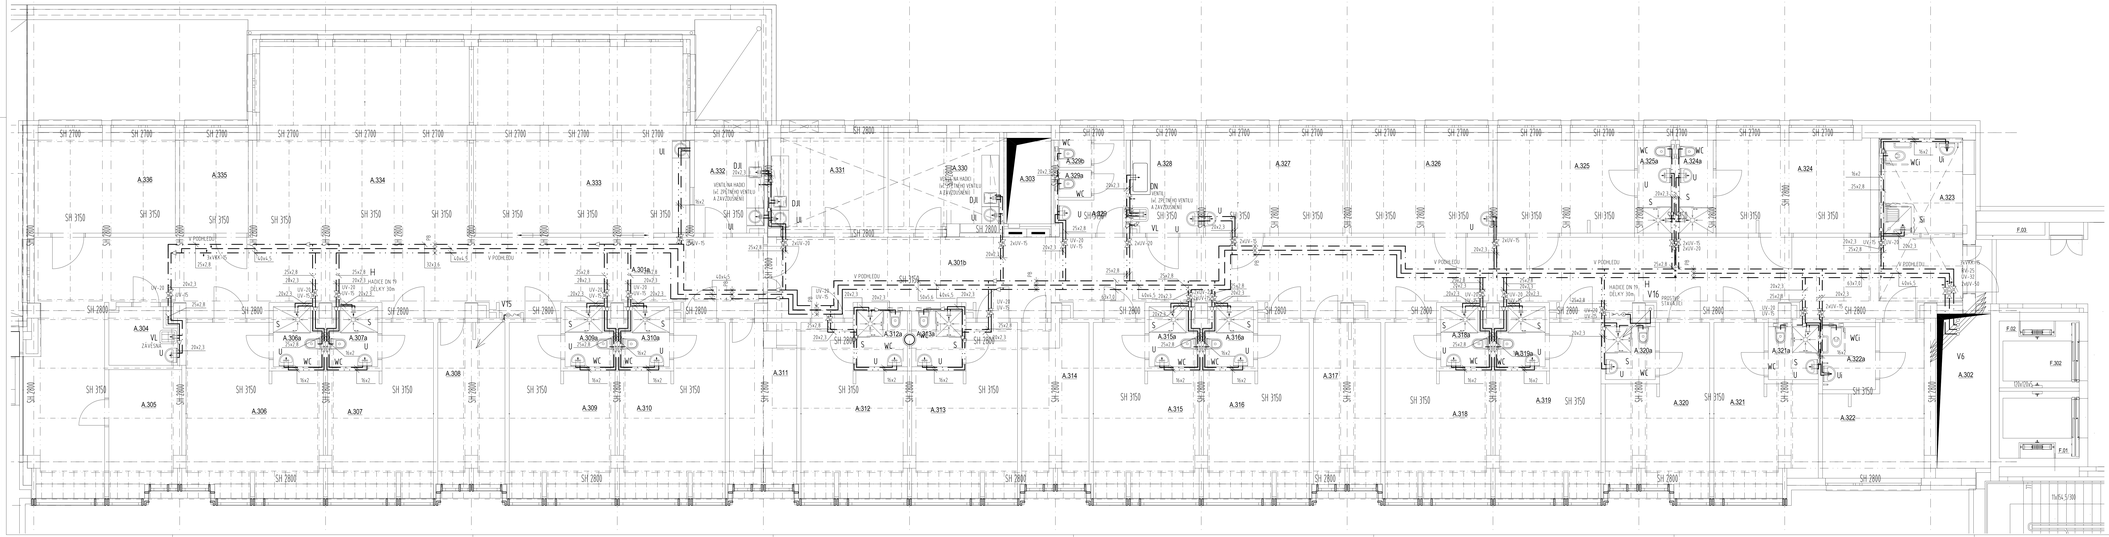

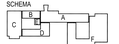

±0,000 = 280,510 m.n.m.

VÝŠKOVÝ SYSTÉM: Bpv

Č. NÁVRHU / REVISION NO.	DATUM VYDÁNÍ / DATE OF ISSUE	POPIS REVIZE / DESCRIPTION OF THE REVISION	VYPRACOVAL / ELABORATED BY

LEGENDA

- STUDENÁ VODA
- TEPLÁ VODA
- CIRKULACE TEPLÉ VODY
- POŽÁRNÍ VODA
- UPRAVENÁ STUDENÁ VODA

UV	UZAVÍRACÍ VENTIL
VHK	VYPOUŠTĚCÍ HALOVÝ KOHOUT
RV	REGULAČNÍ VENTIL
F	FILTR
ZA	ODHAMNÁ ZÁSUVKA A.K.
UVv	UZAVÍRACÍ VENTIL S VYPOUŠTĚNÍM
ZV	ZPĚTNÝ VENTIL
PV	POJISTNÝ VENTIL
BA	ODHAMNÁ ZÁSUVKA BA

Znak v projektové dokumentaci uvedený jednotlivě nebo vyznačený v seznamech, jedná se o přesné jednoznačné označení a nelze je zaměnit za jiné výrobky, výrobkové nebo materiálové synonyma nebo technické ekvivalenty.

Pokud jsou v textových částech uvedeny v jednotném čísle, je to chápáno jako jednotné i množné číslo.

V TZ a v technických výkresech nebo výkresech v detailu je vyznačena zvýrazněn TZ i projekt. V rozsahu prvků v detailu zvýrazněn TZB. Jiné zvýrazněn.

GENERÁLNÍ PROJEKTANT / GENERAL DESIGNER: Sdružení Psychiatrie Brno 2016 — Mjhrska 1261/3, BRNO 602 00 — Tel.: +420 541 158 111, fax.: +420 541 158 222 — e-mail: project.: [illegible] — e-mail: general.: [illegible] — www.[illegible]	Fakultní nemocnice Brno — Jihlavská 20, 625 00 Brno, IČ: 65269705	INVESTOR / CLIENT	AUTORIZACE / AUTHORIZED BY
	Fakultní nemocnice Brno — Jihlavská 20, 625 00 Brno, IČ: 65269705	OKSEDNÍK / PROJECT MANAGER	
	Technika budov, s.r.o. — Křenová 42, 602 00 Brno, IČ: 60711825	SUBDODAVATEL / SUBCONTRACTOR	ČÍSLO PARÉ / DOCUMENT SET NUMBER
NÁZEV STAVBY / TITLE: FN Brno – Psychiatrická klinika	HLAVNÍ INŽENÝR / CHIEF PROJECT MANAGER	Ing. Jan Kovačevan	
	ARCHITEKT / ARCHITECT	Ing. Boris Reitly	
	ZODPOVĚDNÝ PROJEKTANT / RESPONSIBLE DESIGNER	Ing. Jakub Vrána	
	ZODPOVĚDNÝ PROJEKTANT / RESPONSIBLE DESIGNER	Ing. Alena Vaníková	
STAVEBNÍ OBJEKT / BUILDING PART: 01 - Pavilon G	STAVEBNÍ ČÁST / CONTRACT	1 HVAC	KÓDOVÁNÍ / ENCODING: ENgineering
	VÝKLAD / SCALE	1:50/1:1	
	MĚŘÍTKO / SCALE	1:100	
OBJEDNOVÉ ZOUBOR / PACKAGE: ZDRAVOTNÍ TECHNICKÉ INSTALACE	STUPEŇ PROJEKTU / PROJECT STATUS	DPS	
	KÓD DOKUMENTACE / DOCUMENT CODE	D.1.01.4.1	
ORDER / CONTRACT: VODOVOD - PŮDORYS 3.NP	ČÍSLO VÝKRESU / DRAWING NUMBER: 1195-05_D.1.01.4.1.134	REVIZE / REVISION: 00	