







# PŮDORYS 4.NP

DOMÁCÍ TELEFON
AUDIOTABLO
AUDIOTABLO S KÓDOVOU KLÁVESNICÍ
AUDIOTELEFON
VIDEOTABLO
VIDEOTELEFON
ROZVADĚČ STA
ZÁSUVKA STA KONCOVÁ
ZÁSUVKA STA PRŮBĚŽNÁ
Koaxiální kabel
Koaxiální kabel společná trasa ve žlabu
IP KAMERA
KABEL HDMI VÝVOD
DATOVÁ DVOJZÁSUVKA 2xRJ45 CAT.6A REZERVA
DATOVÁ DVOJZÁSUVKA 2xRJ45 CAT.6A
DATOVÁ DVOJZÁSUVKA 2xRJ45 CAT.6A NA STROP
DATOVÁ DVOJZÁSUVKA 2RJ45 CAT.6A PRO AP WIFI
DATOVÝ ROZVADĚČ 19"
HLAVNÍ KABELOVÉ TRASY
KABELOVÁ TRASA SK
KABELOVÁ TRASA CCTV

SCHEMA

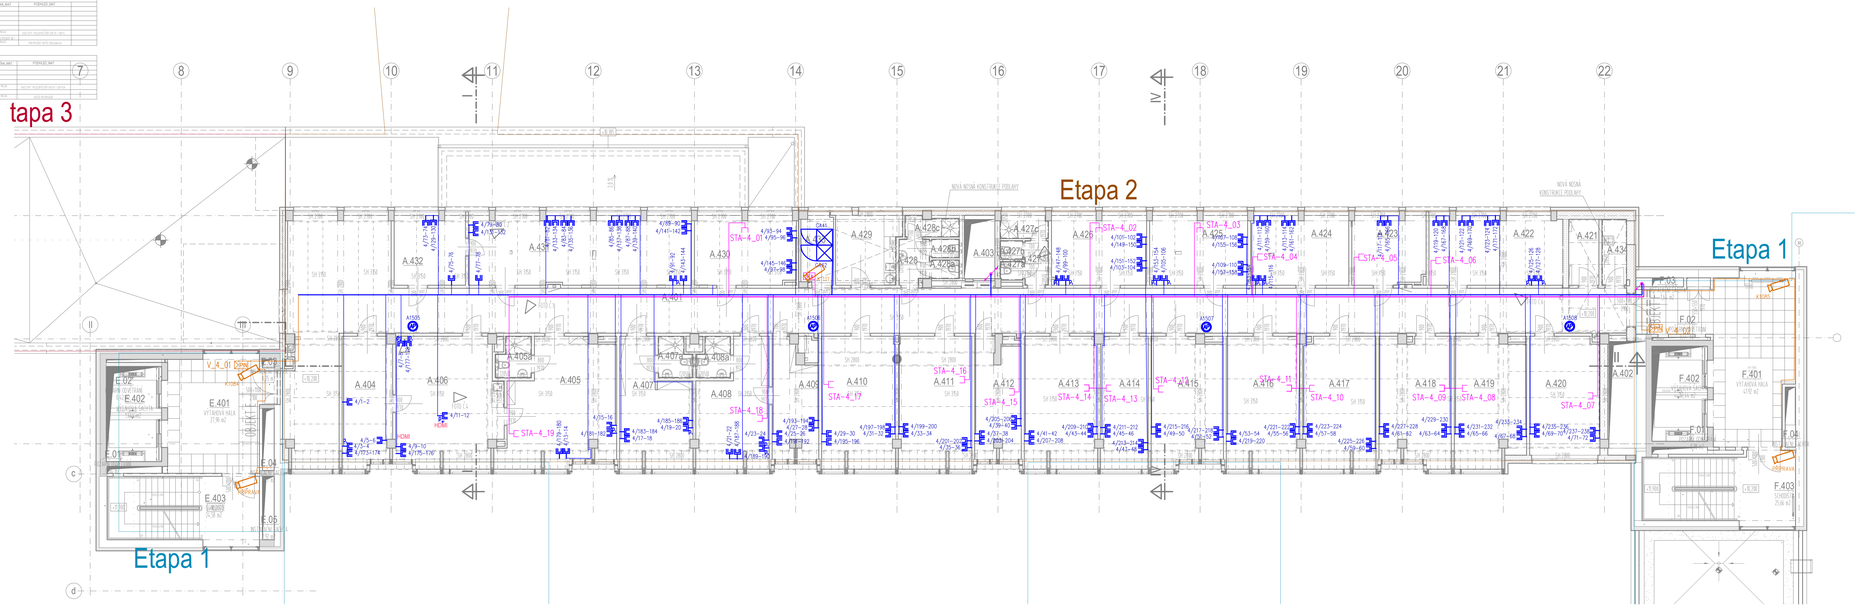

| Č. REVIZE REVISION NO. | DATUM VYDÁNÍ DATE OF ISSUE | POPIS REVIZE DESCRIPTION OF THE REVISION | VYPR ELABOR |
|---|---|---|---|
| | | | |

**Poznámky:**

- **Jsou-li v projektové dokumentaci uvedeny obchodní názvy výrobků a materiálu, jedná se o příklad požadovaného standardu a je možné je nahradit výrobkem nebo materiálem srovnatelné kvalitativní úrovně.**
- **Přesná poloha jednotlivých zásuvek, vypínačů, ovladačů a pod. bude odsouhlasena na místě s uživatelem z důvodu možných kolizí s interiérovým vybavením.**
- **Přesná poloha koncových elementů v podhledech a na stropech (zejména ve strojovnách VZT a v technických místnostech) budou upřesněna s ohledem ke konkrétnímu výrobcům VZT jednotek, trasování potrubí a umístění ostatních TCHL zařízení.**

| | | | |
|---|---|---|---|
| GENERÁLNÍ PROJEKTANT: GENERAL DESIGNER: Sdružení Psychiatrie Brno 2016 | Fakultní nemocnice Brno Jihlavská 20 625 00 Brno, IČ: 65269705 | INVESTOR: CLIENT: | AUT: AUTHO |
| | Fakultní nemocnice Brno Jihlavská 20 625 00 Brno, IČ: 65269705 | OBJEDNATEL: PROJECT MANAGER: | |
| Mlýnská 329/13, BRNO 602 00 tel.: +420 541 126 611 fax.: +420 541 126 610 e-mail: projekt_1195@4-sd.cz e-mail: projekt-35-2016@tlmprojekt.cz | Bučovická 296/14 158 00 Praha 5 tel. 517 350 204 | SUBDODAVATEL: SUBCONTRACTOR: | DÍL: DOCUMENT SET |
| NÁZEV AKCE: TITLE: FN Brno – Psychiatrická klinika | | HLAVNÍ INŽENÝR: CHIEF PROJECT MANAGER: | Ing. Jan Kocnárek |
| | | ARCHITEKT: ARCHITECT: | Ing. arch. Soňa Hladký |
| | | ZODPOVĚDNÝ PROJEKTANT: RESPONSIBLE DESIGNER: | Roman Sedlák |
| | | PROJEKTANT: DESIGNER: | Ing. Petr Eliáš |
| | | ZAKÁZKA Č.: CONTRACT NO.: 1195 | ODDÍL: PART: |
| STAVEBNÍ OBJEKT: BUILDING PART: 01 - Pavilon G | | DATUM: DATE: 10/2017 | |
| | | MĚŘÍTKO: SCALE: 1:100 | |
| OBCHODNÍ SOUBOR: PACKAGE: SLABOPROUDÁ ELEKTROTECHNIKA | | STUPEŇ PS: PROJECT STATUS: DPS | |
| | | KÓD DOKUMENTACE: CODE: D.1.01.4.7 | |
| OBSAH: CONTENT: Půdorys 4.NP - SLP | | ČÍSLO VÝKRESU: DRAWING NUMBER: 1195-05_D.1.01.4.7.113 | |